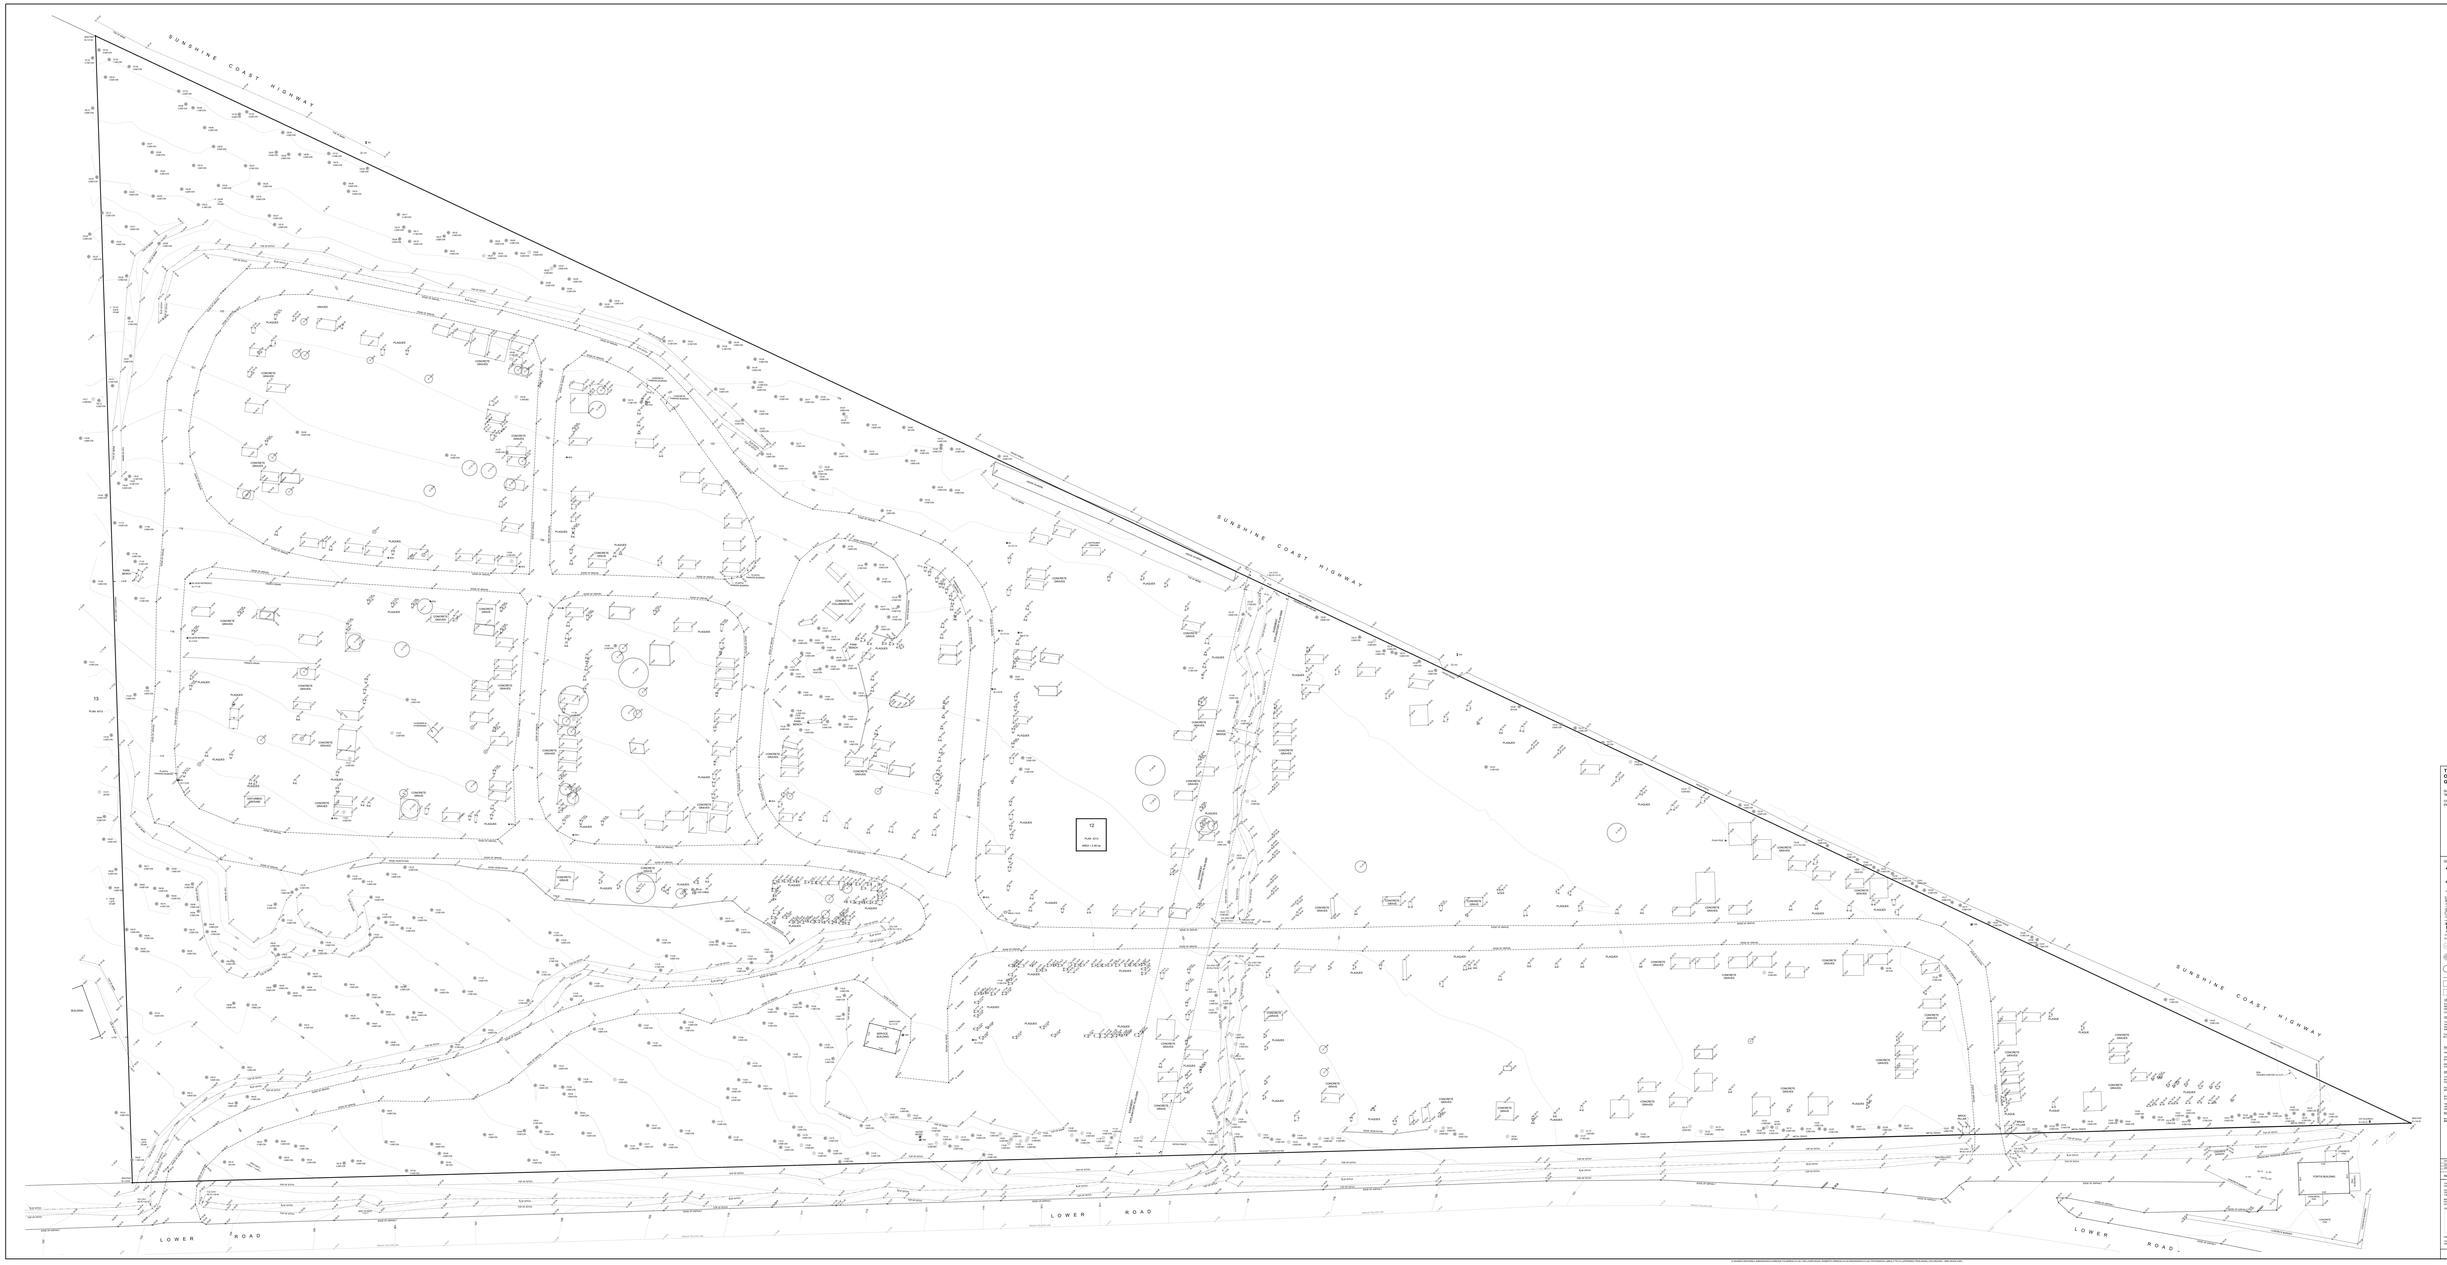

TOPOGRAPHIC SURVEY PLAN
LOT 12 PLAN 4213 & LOT 904 Opt NWD PLAN 4213

SUNSHINE COAST REGIONAL DISTRICT
"SILVER SAND FORT"

CIVIC ADDRESS: 1799 LOWER ROAD
PID: 011-044-990

SCALE 1:100

THIS DRAWING IS A 24 PAGE DIGITAL DRAWING

LEGEND:

- DENOTES STANDARD DESCRIPTION TO FOLLOW
- DENOTES PRINT MANUAL POST TO FOLLOW (SEE NOTES/DETAIL)
- DENOTES BOLLARD POST OR TEE (TYPICAL)
- DENOTES CUT FOREST
- DENOTES CUT FOREST WITH STUMPS
- DENOTES FIRE HYDRANT
- DENOTES GAS VALVE
- DENOTES GAS METER
- DENOTES GAS MANHOLE
- DENOTES HYDRO POLE
- DENOTES HYDRO POLE WITH GUY
- DENOTES HYDRO METER
- DENOTES HYDRO MANHOLE
- DENOTES HYDRO VAULT
- DENOTES HYDRO TRANSFORMER
- DENOTES TELEPHONE & BT/ROGERS TED
- DENOTES TELEPHONE & BT/ROGERS TED (TO BE REMOVED)
- DENOTES TELEPHONE & BT/ROGERS TED (TO BE REMOVED)
- DENOTES TELEPHONE BOX
- DENOTES TELEPHONE BOX
- DENOTES TELEPHONE BOX